GARAGE RIGHT

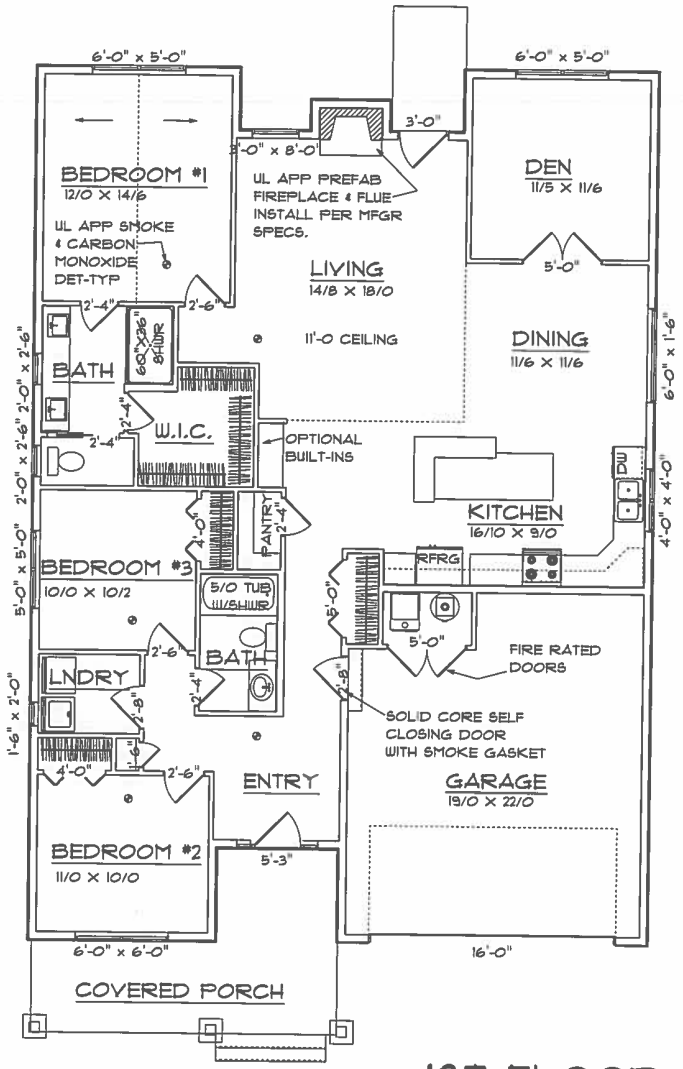

1ST FLOOR LAYOUT

SCALE: 1/8" = 1'-0"

CHANGE ORDER - HUFFMAN TIMBERS LOT 13

Reviewed for Code Compliance

MAR 5 2019

Becky Hellman
Building Safety

"I HAVE PERFORMED THE STRUCTURAL DESIGN CALCULATIONS FOR THIS BUILDING AND REVIEWED THIS DRAWING FOR CONFORMANCE TO THE DESIGN CALCULATIONS."

DESIGNER — DATE 8/21/2018

SQUARE FOOTAGE
1ST FLOOR: 1,706 S.F.
GARAGE: 438 S.F.

STACY CARPENTER
SENIOR BUILDING DESIGNER
STACY@HULTQUISTHOMES.COM
HULTQUISTHOMES.COM
907-770-1514

Hultquist HOMES

PROJECT NAME: TIMBERWOOD 2 ALTERNATE ELEVATION

SHEET NAME: LAYOUTS

SHEET: A3

PRINTED: 8/21/2018