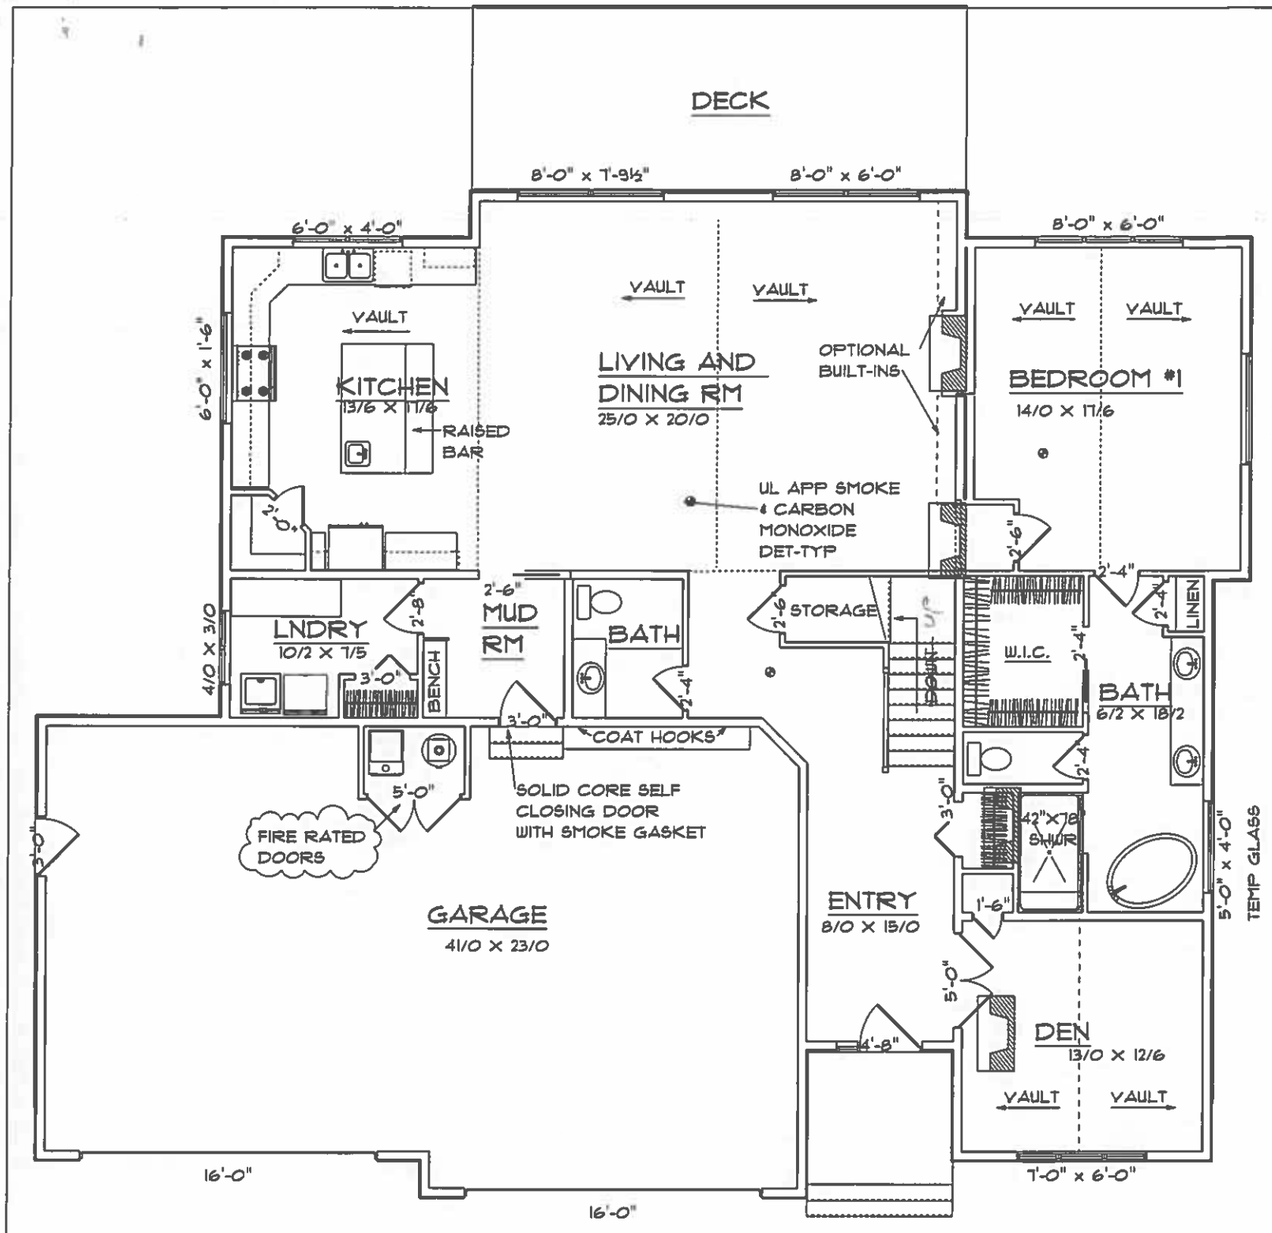

1ST FLOOR LAYOUT

SCALE: 1/8" = 1'-0"

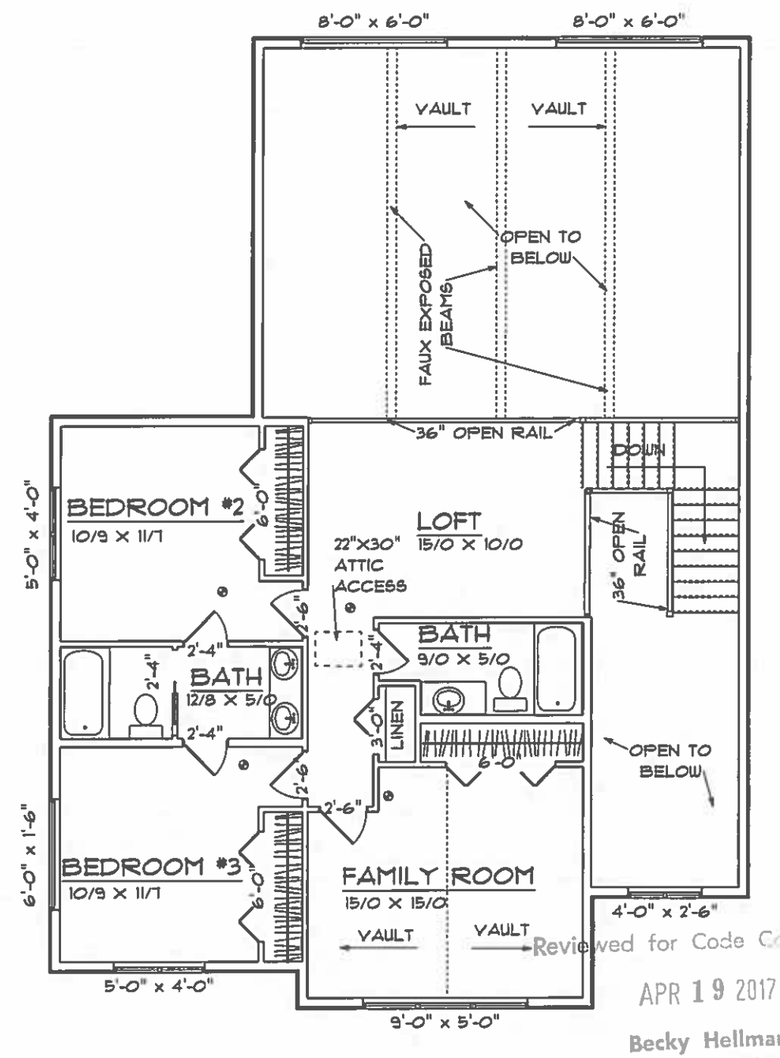

2ND FLOOR LAYOUT

SCALE: 1/8" = 1'-0"

Reviewed for Code Compliance
APR 19 2017
Becky Hellman
Building Safety

"I HAVE PERFORMED THE STRUCTURAL DESIGN CALCULATIONS FOR THIS BUILDING AND REVIEWED THIS DRAWING FOR CONFORMANCE TO THE DESIGN CALCULATIONS."

DESIGNER — DATE: 4/10/2017

GARAGE LEFT

SQUARE FOOTAGE	
1ST FLOOR:	2,010 S.F.
2ND FLOOR:	967 S.F.
TOTAL LIVING:	2,977 S.F.
GARAGE:	1,028 S.F.

RED Design
CUSTOM ALASKAN HOME PLANS
www.REDdesign.com
PHONE: 907-344-9356
FAX:907-344-9326

Hartquist HOMES

PROJECT NAME: TAMARACK PLAN

SHEET NAME: LAYOUTS

SHEET: A4

PRINTED: 4/10/2017